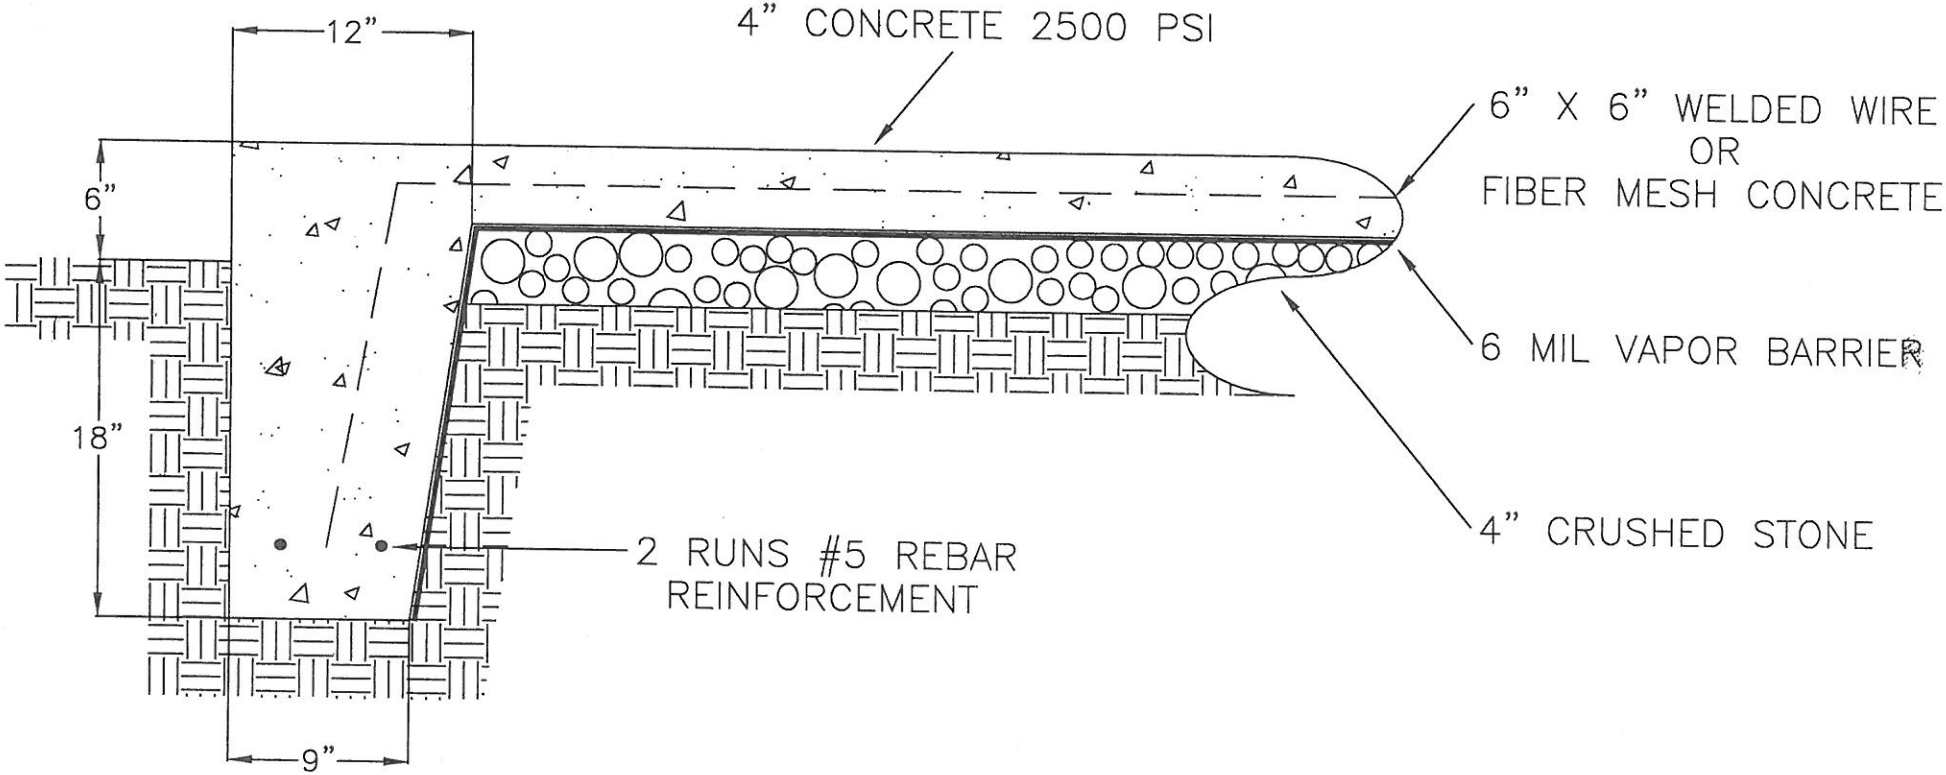

TYPICAL MONOLITHIC SLAB