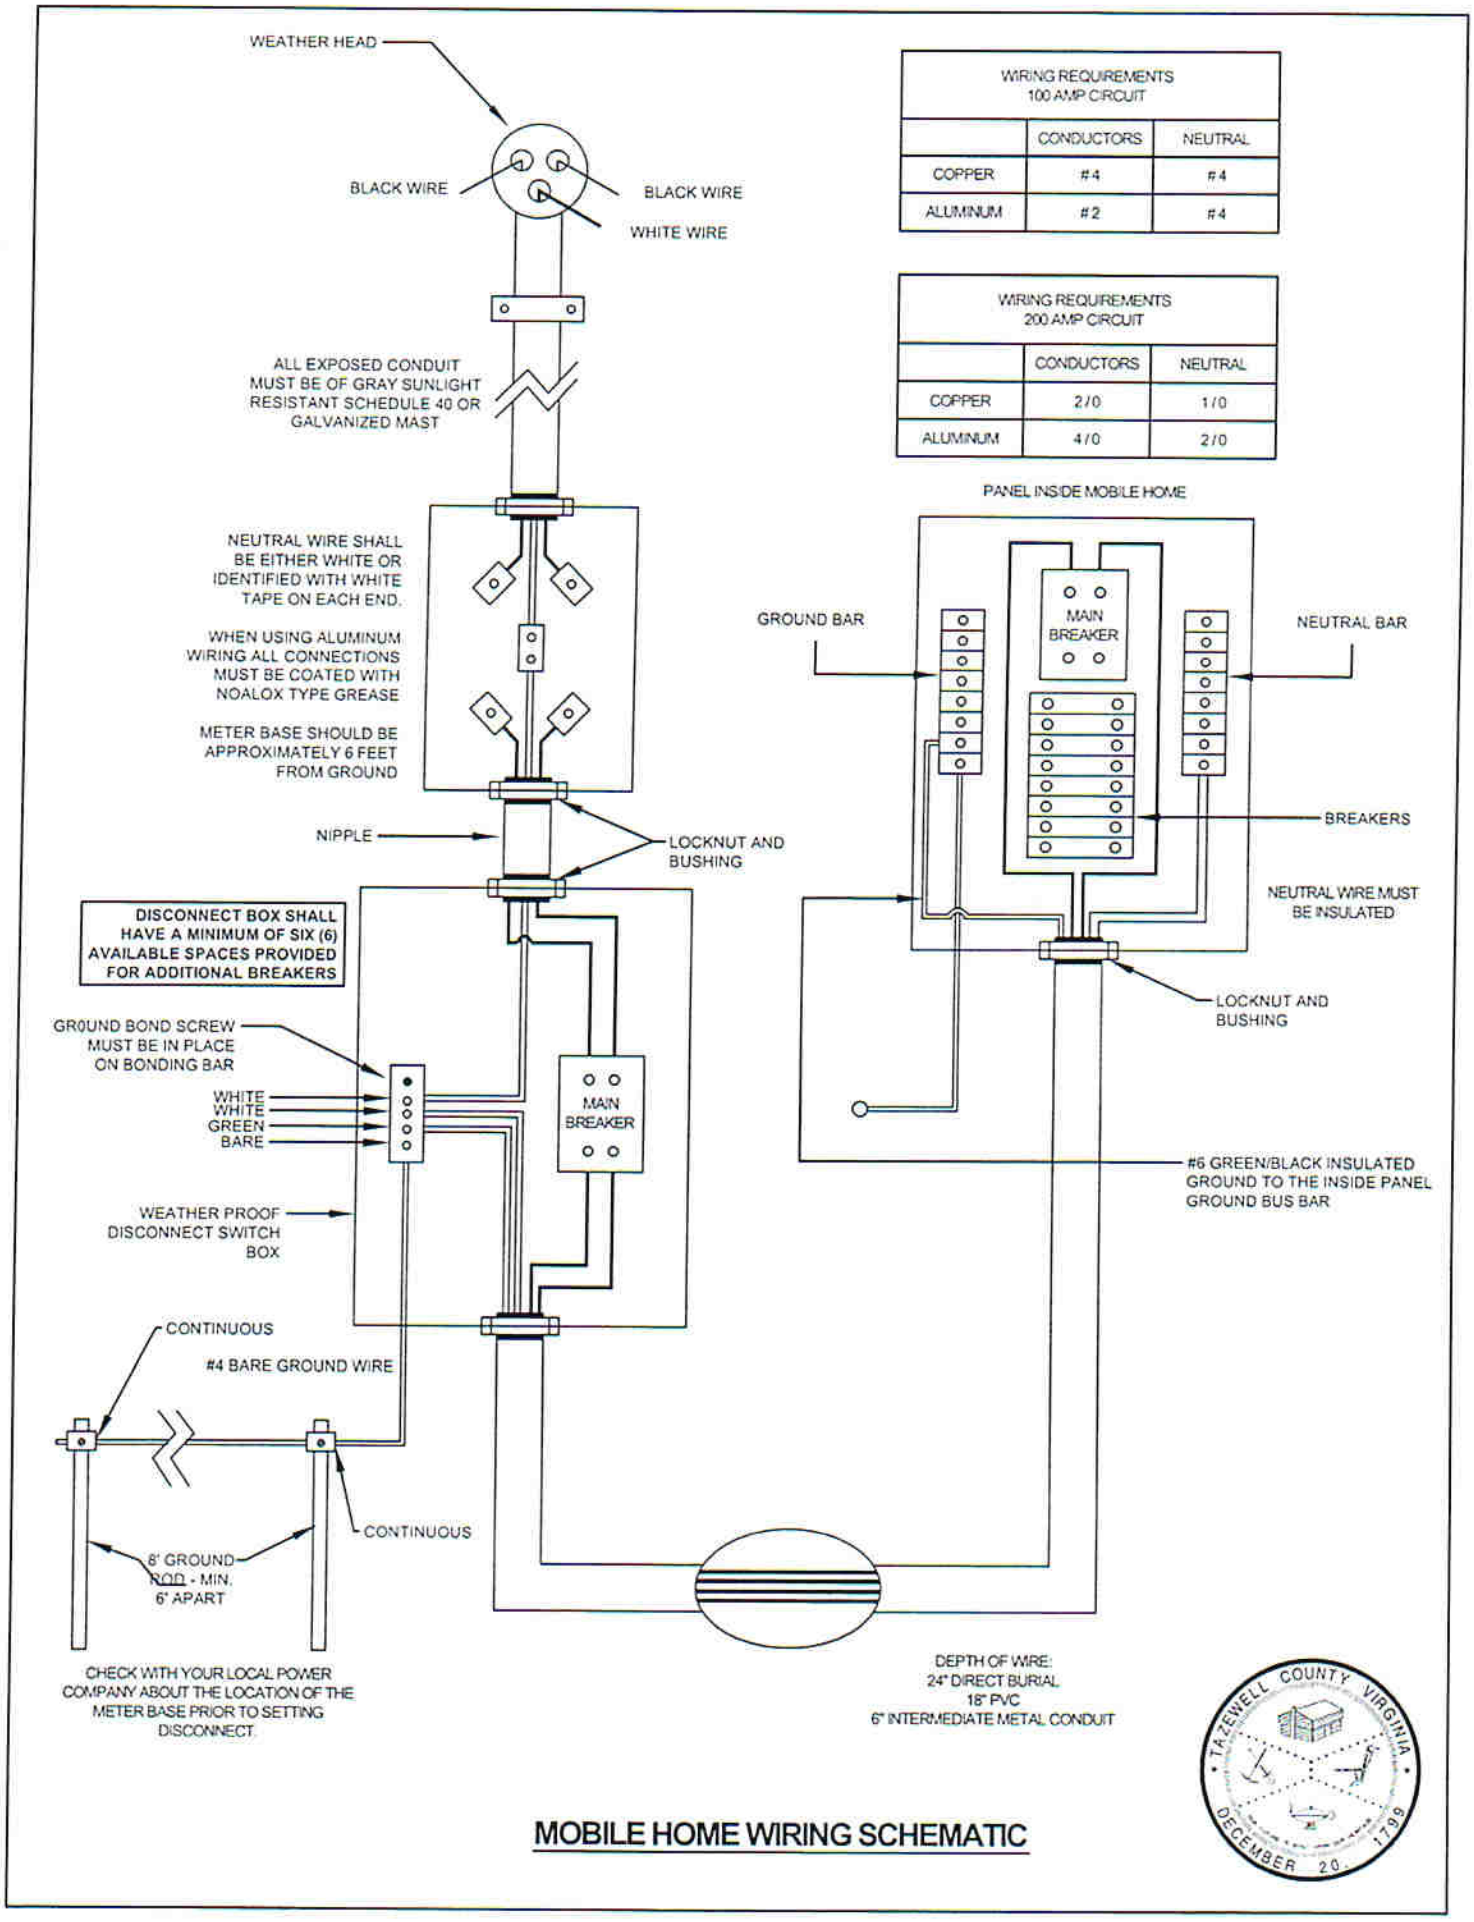

WIRING REQUIREMENTS 100 AMP CIRCUIT		
	CONDUCTORS	NEUTRAL
COPPER	#4	#4
ALUMINUM	#2	#4

WIRING REQUIREMENTS 200 AMP CIRCUIT		
	CONDUCTORS	NEUTRAL
COPPER	2/0	1/0
ALUMINUM	4/0	2/0

MOBILE HOME WIRING SCHEMATIC